


INDIANA. N & E 2 P. M.

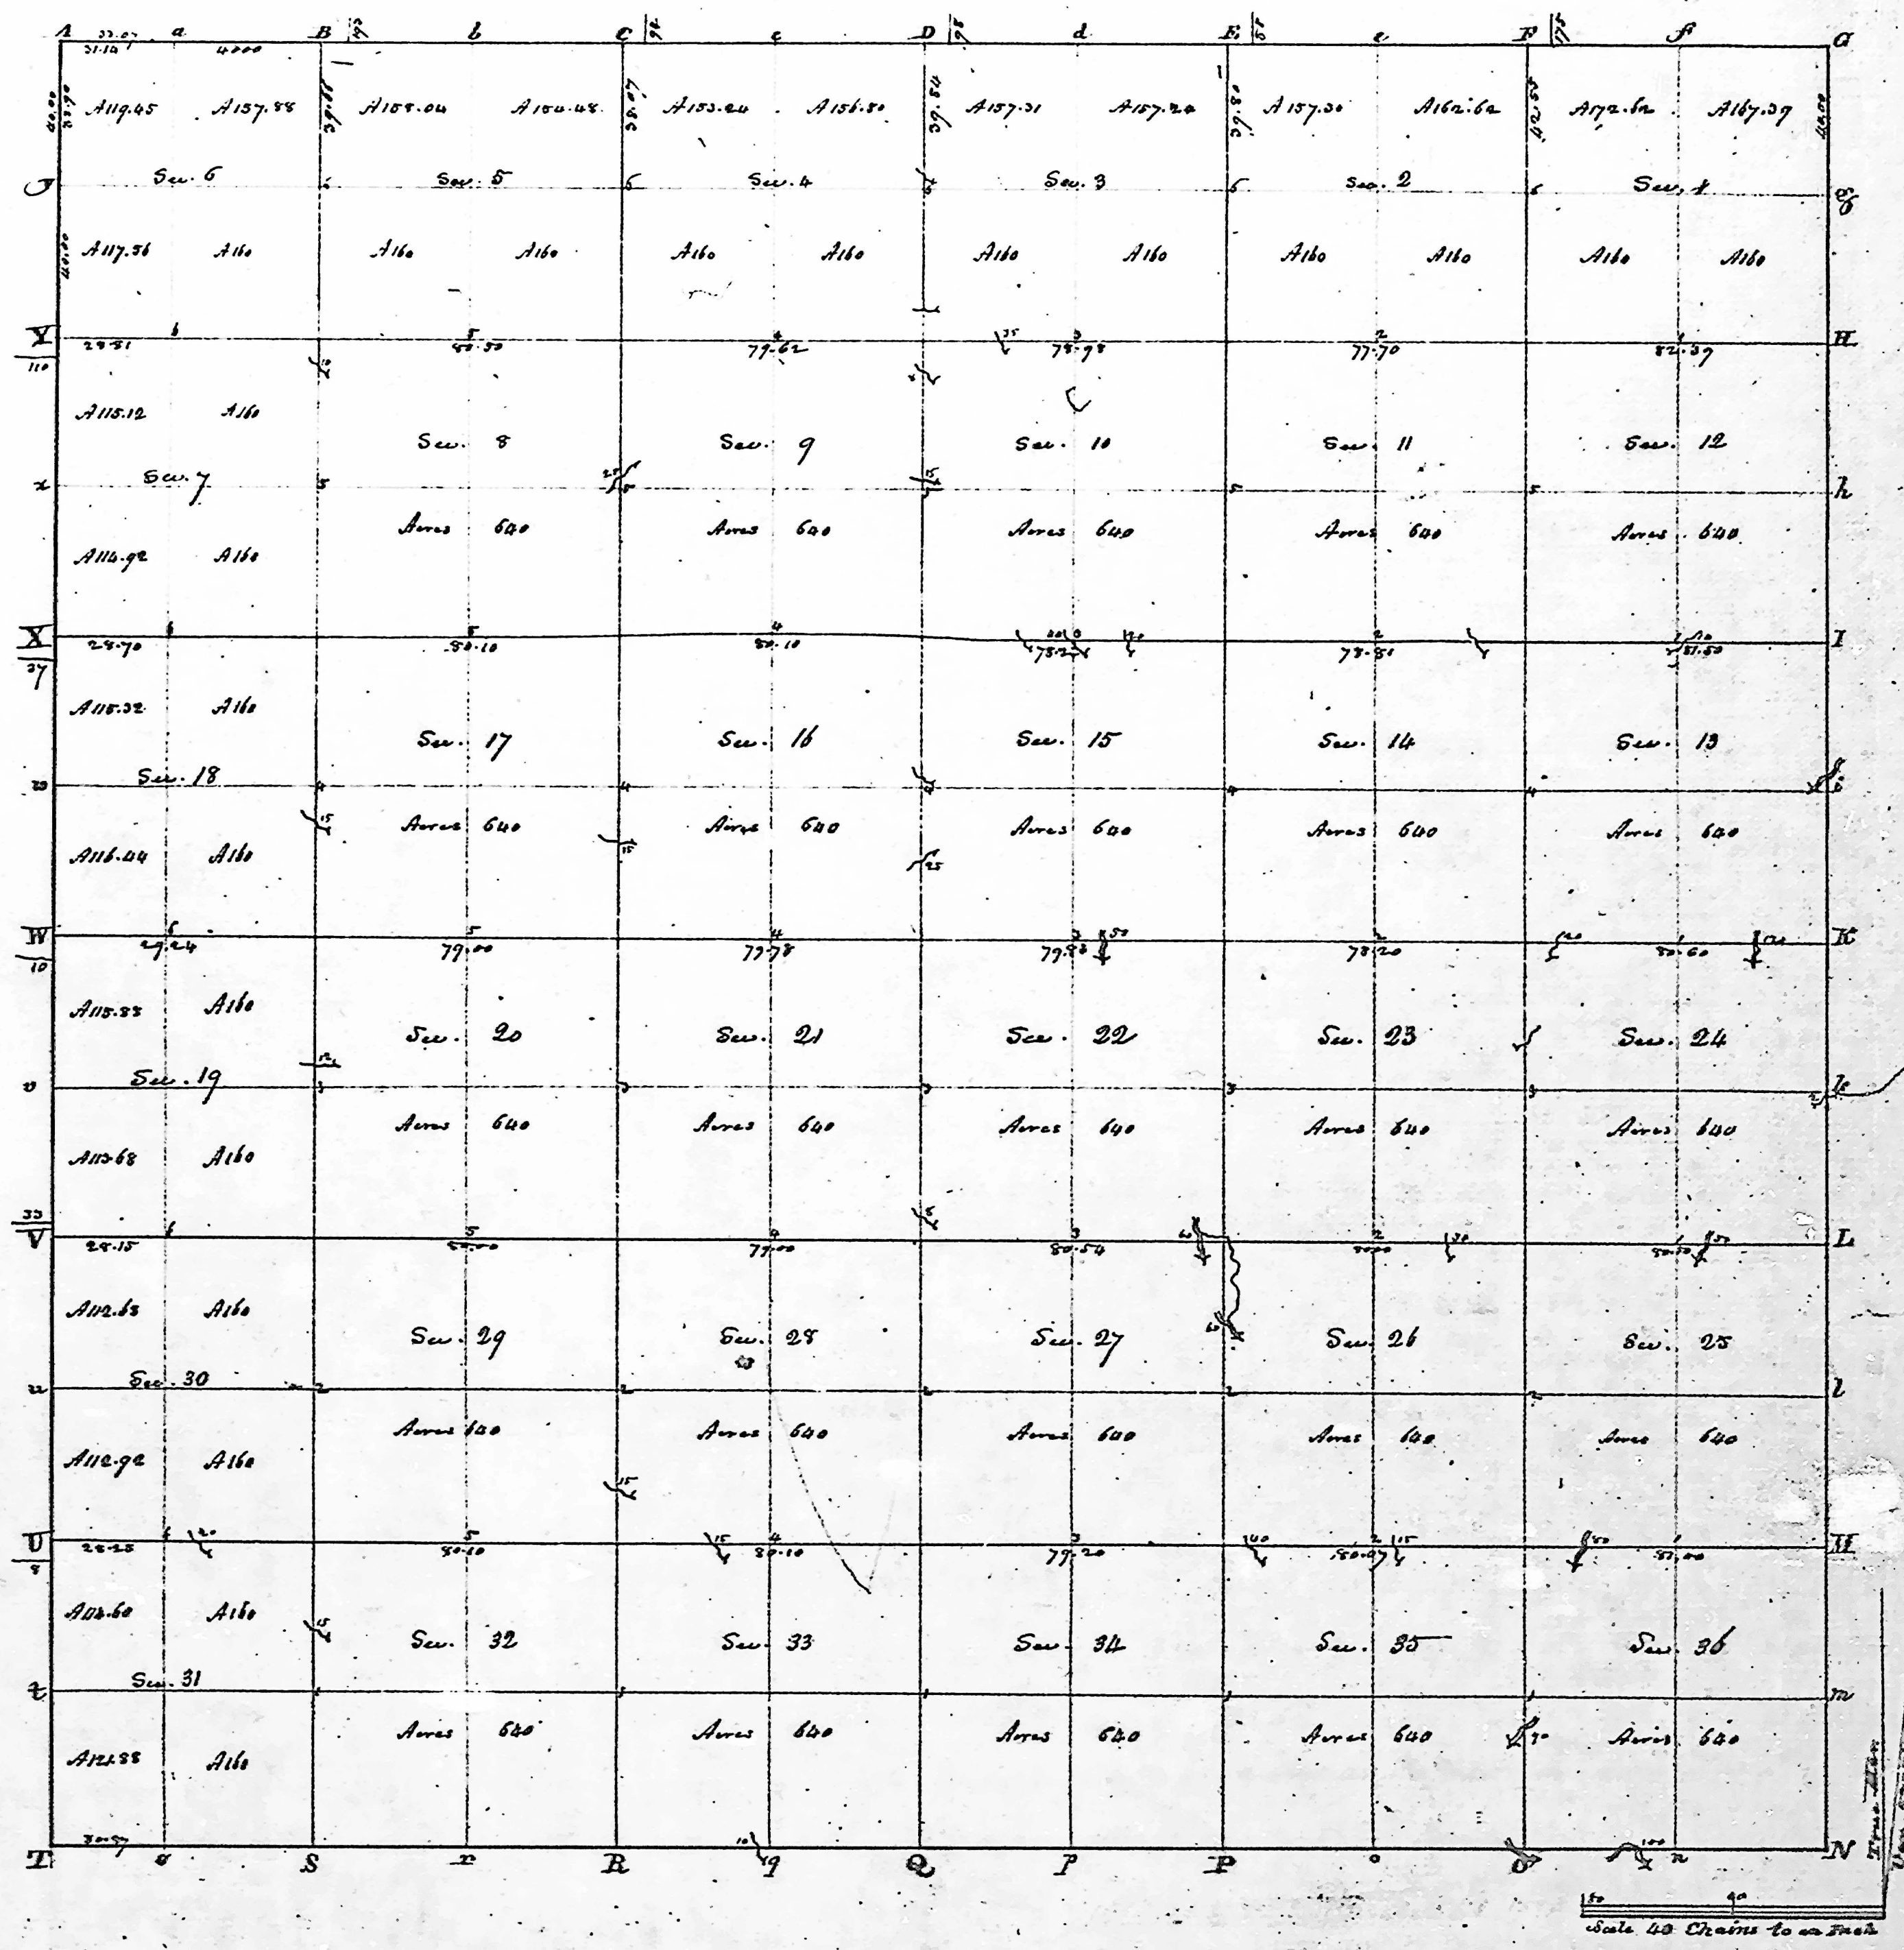

Township N. XIV North, Range N. V East 2nd Mer. Surveyed by J. Hendricks, 1820.


Description of the Soil on the interior Sectional lines.

Section	Quality &c.	Section	Quality &c.	Section	Quality &c.
35.36	Same level, brick, Beech, Ash, Oak - 1/2 m ³ of soil	27.3	Same level, brick, Beech, Walnut, Poplar - 1/2 m ³ of soil	31.32	Same rolling, good, Beech, Walnut, Poplar - 1/2 m ³ of soil
25.36	Same - rolling	33.34	Same - rolling	29.32	Same
25.36	Same - level, good	24.34	Same - rolling	29.30	Same level
34.25	Same - rolling	27.28	Same - level	28.29	Same
23.24	Same	22.27	Same - rolling	19.30	Same - rolling
13.24	Same	21.22	Same - level	19.20	Same
13.14	Same	15.22	Same - rolling	18.20	Same
12.13	Same level	15.16	Same - level	18.19	Same
11.12	Same	10.15	Same - good	8.17	Same
1.12	Same	9.10	Same - rolling	4.18	Same
1.2	Same	3.10	Same	4.8	Same - thin
32.35	Same	3.4	Same	5.8	Same
26.35	Same rolling, good, Beech, Ash, Oak - 1/2 m ³ of soil	32.33	Same	6.6	Same - 1/2 m ³ of soil
26.27	Same	28.33	Same		
23.26	Same	28.29	Same - good, Beech, Walnut, Poplar - 1/2 m ³ of soil		
22.23	Same	21.28	Same		
14.23	Same	20.21	Same		
14.15	Thin, Beech, level	18.21	Same		
11.13	Same - rolling	9.16	Same		
10.11	Same rolling, brick, Beech, Walnut, Poplar - 1/2 m ³ of soil	8.9	Same		
3.11	Not land	4.9	Same		

Location of N. 14 North, Range N. 5 East of 2nd Meridian Interior Section Corners described Interior Quarter Section Corners.

Post	Bearing	Distance	Courses	Links	Quality of the Soil	Corners of sections	Bearing	Distance	Courses	Links	Quality of the Soil	Corners of sections	Bearing	Distance	Courses	Links	Quality of the Soil
A	Beech	15	S 83 E 33			27.20.23.30	do	5	S 105 W 11			I to X at 1	Incarnore	30	S 104 W 11	48	
a	Lyons	20	S 64 W 11	5		23.20.25.26	do	36	S 112 E 16			2	Beech	20	S 120 W 38		
B	Elm	26	S 40 W 24			13.11.23.24	Beech	14	S 30 W 11			do	do	16	S 81 E 28		
b	Ash	8	S 59 E 23			11.12.13.14	do	24	S 31 E 18			3	Sacust.	16	S 37 E 15		
C	Beech	6	S 26 E 11			1.2.11.12	do	15	S 22 E 20			4	Walnut	10	S 66 E 24		
c	do	15	S 88 W 23			26.27.34.35	do	30	S 10 W 20			do	do	5	S 5 W 15		
d	Beech	20	S 84 E 41			22.23.26.27	Sugar	6	S 66 E 27			5	Beech	12	East. 5		
e	do	8	S 75 W 34			11.15.22.23	do	6	S 63 E 21			do	do	18	West. 17		
f	Beech	20	S 18 E 10			16.11.14.15	do	4	S 2 E 31			6	Walnut	8	S 79 E 20		
g	do	8	S 83 W 24			2.3.10.11	do	6	S 2 E 31			do	do	12	S 56 W 17		
h	Beech	12	S 77 E 19			27.28.33.34	do	12	S 3 E 21			1	Beech	12	S 6 E 12		
i	do	15	S 36 W 31			2.1.27.27.28	do	5	S 54 W 10			do	do	6	S 38 W 14		
j	Beech	12	S 11 E 12			15.16.21.22	do	14	S 29 E 34			2	Beech	12	S 18 W 21		
k	do	20	S 33 W 22			7.10.15.16	do	12	S 16 E 14			do	do	15	S 49 W 45		
l	Sugar	12	S 17 W 12			3.4.9.10	do	9	S 1 W 24			3	Walnut	12	S 15 W 23		
m	Beech	12	S 39 W 6			28.29.32.33	do	7	S 1 W 24			do	do	8	S 49 E 12		
n	Beech	9	S 20 W 20			20.21.28.29	do	8	S 47 W 5			5	Beech	12	S 23 W 12		
o	do	15	S 70 E 9			16.17.20.21	do	6	S 40 W 31			do	do	15	S 12 E 24		
p	do	18	S 76 W 64			8.9.16.17	do	15	S 5 W 20			6	Beech	18	S 19 E 4		
q	Sugar	15	S 41 E 10			4.5.8.9	do	18	S 10 E 20			do	do	16	S 39 W 11		
r	Beech	20	S 43 W 29			29.30.31.32	do	6	S 3 W 38			1	Beech	15	S 27 E 26		
s	Beech	13	S 1 W 15			17.20.27.30	do	12	S 21 E 17			2	Walnut	24	S 43 W 12		
t	Elm	26	S 63 E 14			4.8.17.18	do	15	S 4 E 25			do	do	6	S 2 E 29		
u	Beech	16	S 25 W 21			5.6.7.8	do	12	S 12 E 18			6	Beech	12	S 1 W 22		
v	do	15	S 37 E 20				do	22	S 13 W 20			do	do	6	S 70 E 19		
w	do	8	S 33 E 31				do	12	S 10 W 38			1	Beech	24	S 19 W 8		
x	do	8	S 28 W 20				do	16	S 30 W 9			do	do	12	S 71 E 8		
y	do	14	S 62 W 17				do	12	S 4 W 9			2	Beech	12	S 47 W 33		
z	Sugar	6	S 22 E 25				do	18	S 10 E 20			do	do	24	S 18 E 17		
aa	do	10	S 19 E 14				do	12	S 21 E 17			3	Beech	8	S 32 E 22		
ab	do	14	S 38 E 21				do	15	S 4 E 25			do	do	5	S 28 W 31		
ac	do	14	S 44 E 13				do	18	S 5 E 18			4	Beech	14	S 24 E 23		
ad	do	13	S 45 W 29				do	12	S 12 E 18			do	do	6	S 24 W 12		
ae	do	14	S 45 W 38				do	22	S 13 W 20			5	Beech	24	S 54 E 15		
af	do	18	S 12 E 18				do	12	S 12 E 18			do	do	19	S 66 W 5		
ag	do	9	S 63 W 30				do	12	S 10 W 38			6	Beech	18	S 1 W 23		
ah	Elm	6	S 36 E 17				do	16	S 30 W 9			do	do	20	S 12 W 26		
ai	Beech	15	S 45 E 15				do	12	S 4 W 9			1	Beech	15	S 36 W 34		
aj	do	6	S 41 W 25				do	18	S 10 E 20			do	do	8	S 39 W 14		
ak	Sycamore	20	S 71 E 15				do	12	S 21 E 17			2	Ash	8	S 24 W 14		
al	do	21	S 7 E 18				do	15	S 4 E 25			do	do	17	S 4 W 8		
am	do	10	S 10 E 25				do	18	S 5 E 18			3	Sugar	12	S 55 E 19		
an	do	8	S 11 W 32				do	12	S 12 E 18			do	do	5	S 89 W 5		
ao	do	10	S 14 W 21				do	22	S 13 W 20			4	Walnut	20	S 14 W 14		
ap	do	15	S 60 E 37				do	12	S 12 E 18			do	do	14	S 15 W 15		
aq	Ash	26	S 12 W 14				do	12	S 10 W 38			5	Beech	28	S 15 W 26		
ar	Beech	24	S 53 E 22				do	12	S 4 W 9			do	do	12	S 7 E 20		
as	do	14	S 66 E 4				do	16	S 30 W 9			6	Beech	12	S 8 W 27		
at	do	12	S 77 W 34				do	18	S 16 W 18			do	do	4	S 19 W 14		
au	do	6	S 88 E 14				do	12	S 39 W 12			1	Beech	6	S 19 W 9		
av	do	10	S 81 W 17				do	15	S 46 E 28			do	do	8	S 12 W 25		
aw	do	15	S 69 E 17				do	18	S 46 E 28			2	Ash	3	S 14 W 25		
ax	do	12	S 52 W 35				do	12	S 41 E 2			do	do	2	North. 50		
ay	do	8	S 51 E 11				do	12	S 39 W 12			3	Beech	7	S 10 E 17		
az	do	9	S 63 W 22				do	12	S 37 W 12			do	do	5	S 14 W 4		
ba	do	24	S 18 W 11				do	12	S 37 W 12			4	Sugar	10	S 30 E 4		
bb	do	12	S 21 E 24				do	15	S 45 W 24			do	do	6	S 25 E 11		
bc	do	8	S 58 W 15				do	15	S 45 W 24			5	Beech	16	S 30 E 10		
bd	do	4	S 30 E 13				do	8	S 69 W 15			do	do	11	S 20 E 29		
be	Walnut	48	S 20 E 34				do	4	S 42 W 13			6	Walnut	14	S 64 E 14		
bf	Beech	10	S 40 E 18				do	4	S 30 W 4			do	do	12	S 21 W 13		
bg	Sugar	11	S 1 E 6				do	3	S 41 E 2			do	do	5	S 14 W 4		
bh	Beech	15	S 73 E 36				do	12	S 53 E 35			do	do	10	S 30 E 4		
bi	do	20	Griner				do	18	S 50 W 20			do	do	6	S 25 E 11		
bj	do	15	S 32 E 25				do	16	S 63 E 14			do	do	16	S 30 E 10		
bk	do	15	S 32 E 25				do	15	S 45 W 24			do	do	11	S 20 E 29		
bl	do	15	S 32 E 25				do	8	S 69 W 15			do	do	14	S 64 E 14		
bm	do	15	S 32 E 25				do	4	S 42 W 13			do	do	12	S 21 W 13		
bn	do	15	S 32 E 25				do	3	S 41 E 2			do	do	5	S 14 W 4		
bo	do	15	S 32 E 25				do	12	S 53 E 35			do	do	10	S 30 E 4		
bp	do	15	S 32 E 25				do	18	S 50 W 20			do	do	6	S 25 E 11		
bq	do	15	S 32 E 25				do	16	S 63 E 14			do	do	16	S 30 E 10		
br	do	15	S 32 E 25				do	15	S 45 W 24			do	do	11	S 20 E 29		
bs	do	15	S 32 E 25				do	8	S 69 W 15			do	do	14	S 64 E 14		
bt	do	15	S 32 E 25				do	4	S 42 W 13			do	do	12	S 21 W 13		
bu	do	15	S 32 E 25				do	3	S 41 E 2			do	do	5	S 14 W 4		
bv	do	15	S 32 E 25				do	12	S 53 E 35			do	do	10	S 30 E 4		
bw	do	15	S 32 E 25				do	18	S 50 W 20			do	do	6	S 25 E 11		
bx	do	15	S 32 E 25				do	16	S 63 E 14			do	do	16	S 30 E 10		
by	do	15	S 32 E 25				do	15	S 45 W 24			do	do	11	S 20 E 29		
bz	do	15	S 32 E 25				do	8	S 69 W 15			do	do	14	S 64 E 14		
ca	do	15	S 32 E 25				do	4	S 42 W 13			do	do	12	S 21 W 13		
cb	do	15	S 32 E 25				do	3	S 41 E 2			do	do	5	S 14 W 4		
cc	do	15	S 32 E 25				do	12	S 53 E 35			do	do	10	S 30 E 4		
cd	do	15	S 32 E 25				do	18	S 50 W 20			do	do	6	S 25 E 11		
ce	do	15	S 32 E 25				do	16	S 63 E 14			do	do	16	S 30 E 10		
cf	do	15	S 32 E 25				do	15	S 45 W 24			do	do	11	S 20 E 29		
cg	do	15	S 32 E 25				do	8	S 69 W 15			do	do	14	S 64 E 14		
ch	do	15	S 32 E 25				do	4	S 42 W 13			do	do	12	S 21 W 13		
ci	do	15	S 32 E 25				do	3	S 41 E 2			do	do	5	S 14 W 4		
cj	do	15	S 32 E 25				do	12	S 53 E 35			do	do	10	S 30 E 4		
ck	do	15	S 32 E 25				do	18	S 50 W 20			do	do	6	S 25 E 11		
cl	do	15	S 32 E 25				do	16	S 63 E 14			do	do	16	S 30 E 10		
cm	do	15	S 32 E 25				do	15	S 45 W 24			do	do	11	S 20 E 29		
cn	do	15	S 32 E 25				do	8	S 69 W 15			do	do	14	S 64 E 14		
co	do	15	S 32 E 25				do	4	S 42 W 13			do	do	12	S 21 W 13		
cp	do	15	S 32 E 25				do	3	S 41 E 2			do	do	5	S 14 W 4		
cq	do	15	S 32 E 25				do	12	S 53 E 35			do	do	10	S 30 E 4		
cr	do	15	S 32 E 25				do	18	S 50 W 20			do	do	6	S 25 E 11		

Township IV N, Range IV E East of 1 Mer.

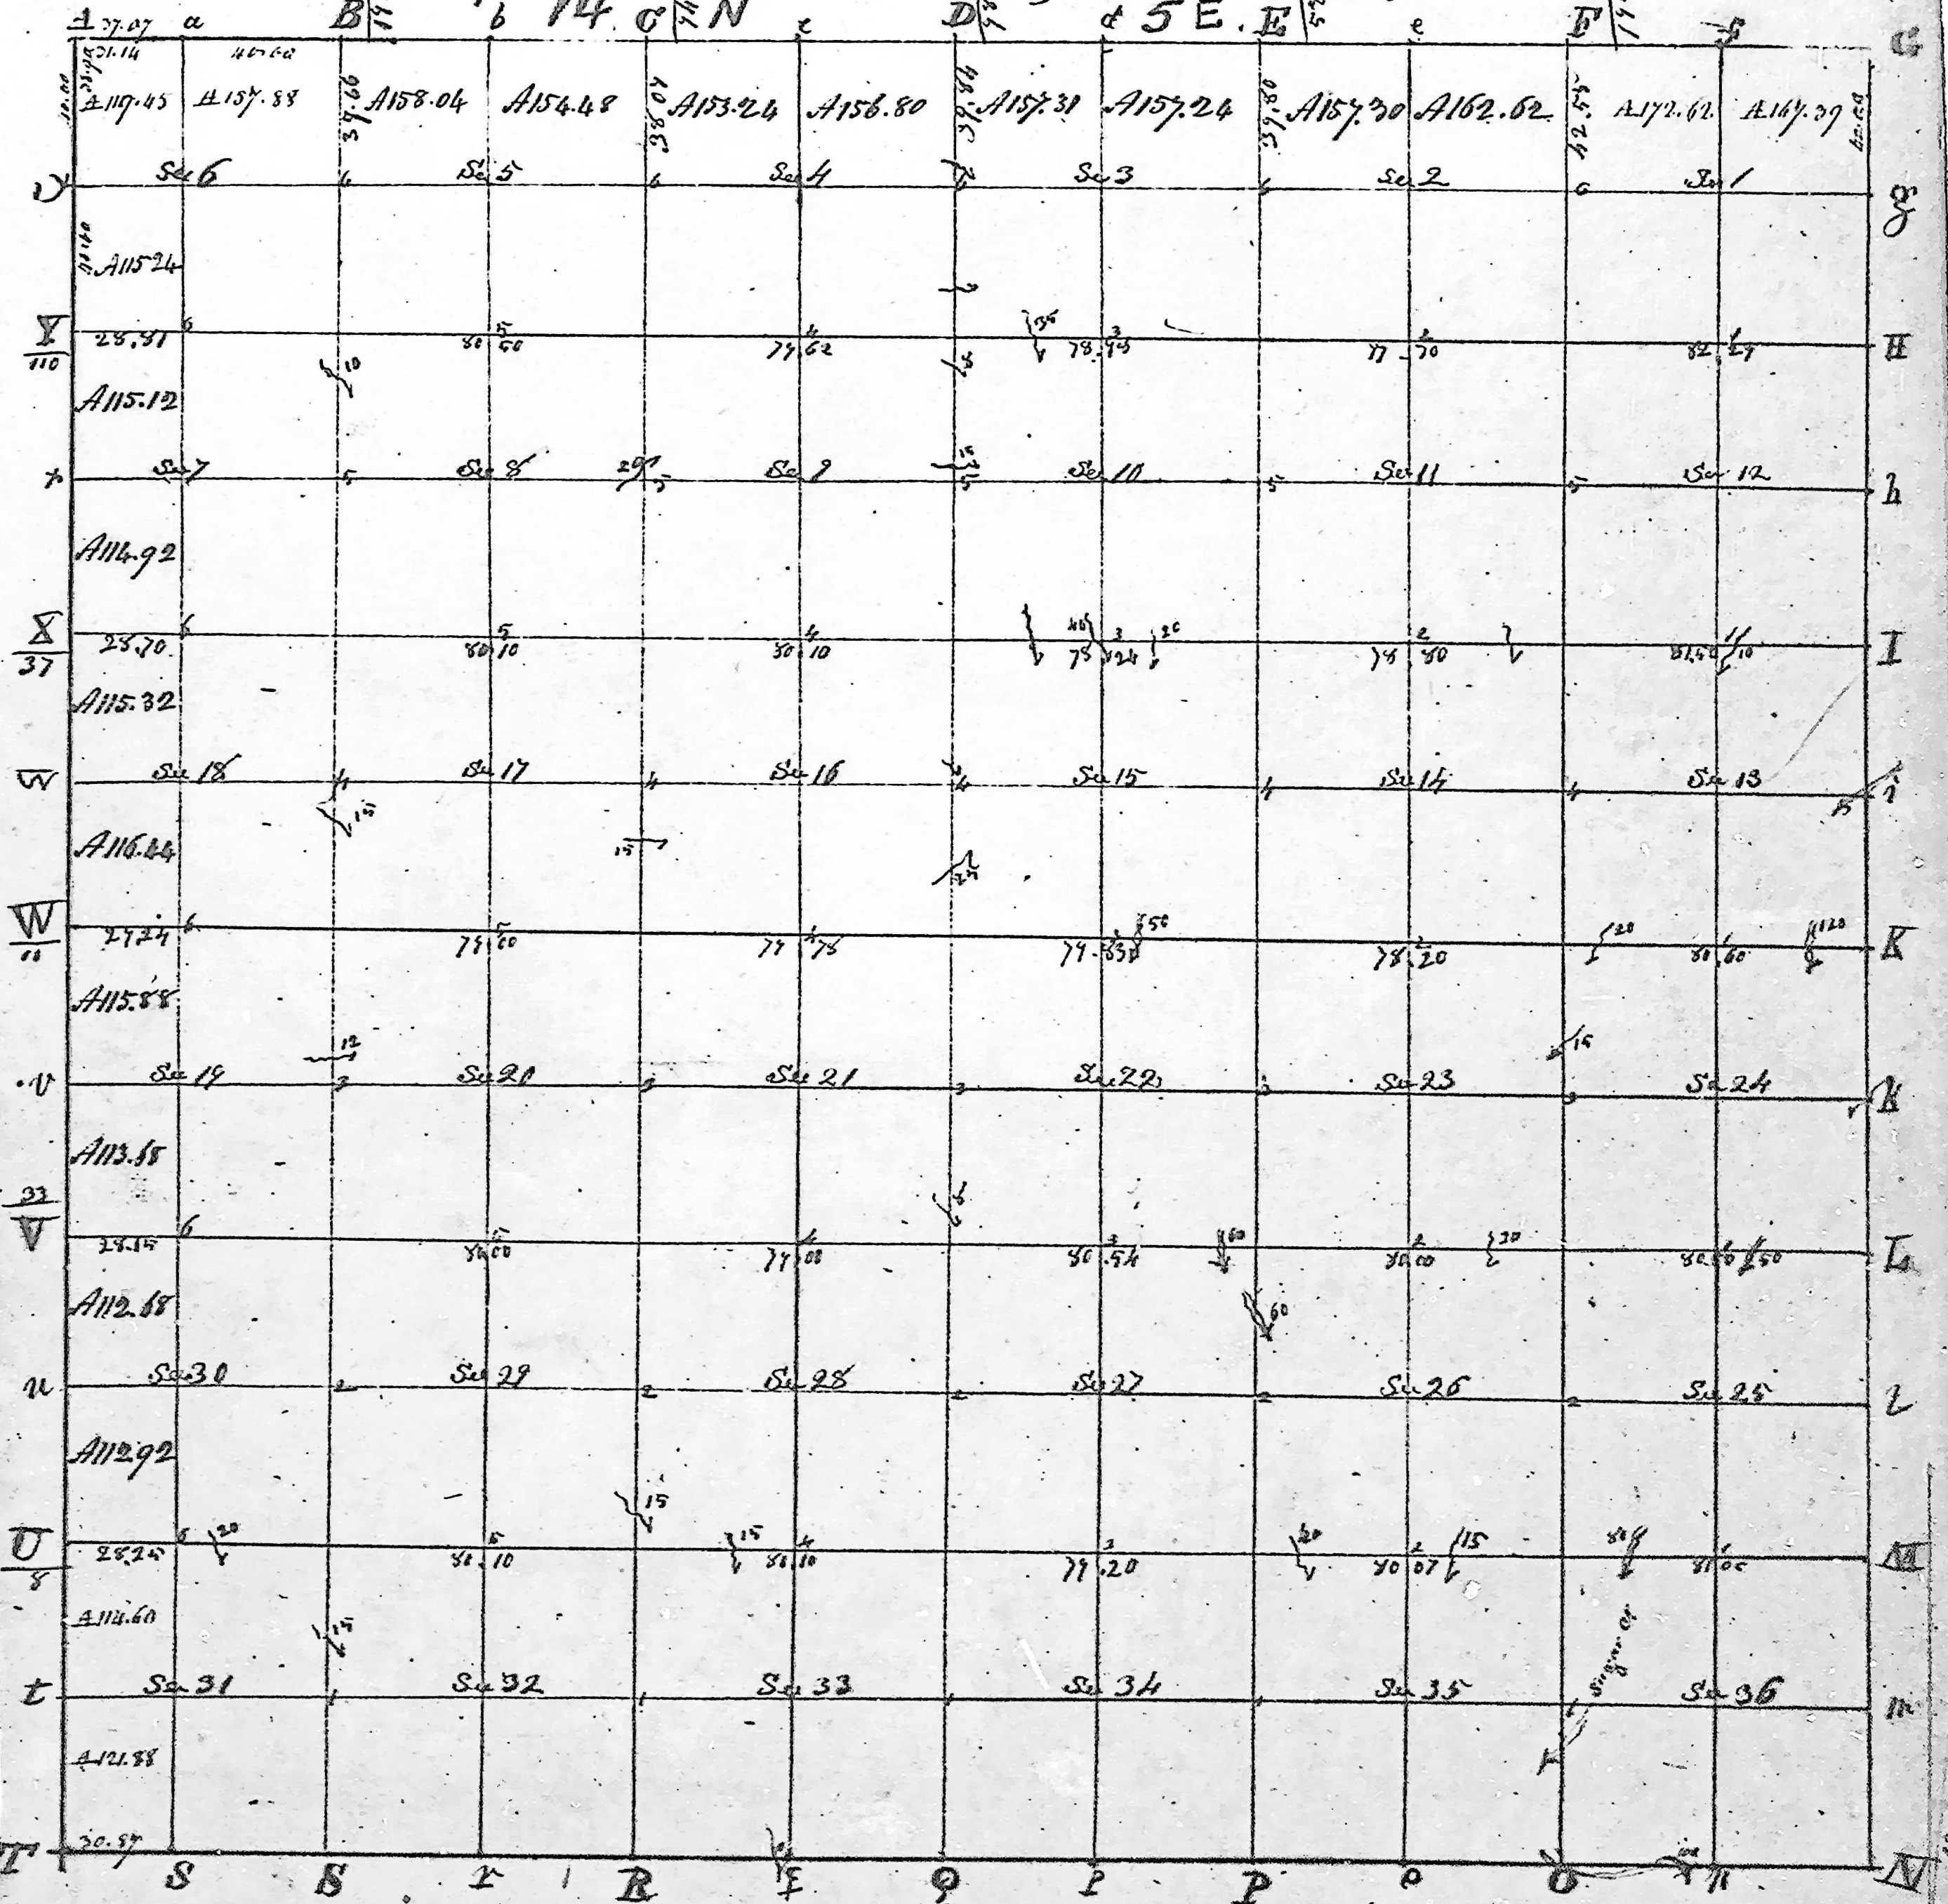

Total quantity 22.502.95

INDIANA.

N & E 2 P. M.

A true copy from the Original on file in this office
Surveyor General's Office - July 25th 1821

Edward Tiffin Secy. Gen.

IND

Township N^o XIV North, Range N^o V East of 2nd Mer.

17

	A	B	C	D	E	F	G
Y	117.15 20965 S Sec 6	117.88 20965 S Sec 6	118.04 20965 S Sec 6	118.24 20965 S Sec 6	118.44 20965 S Sec 6	118.62 20965 S Sec 6	118.80 20965 S Sec 6
X	117.51 20965 S Sec 6	117.88 20965 S Sec 6	118.04 20965 S Sec 6	118.24 20965 S Sec 6	118.44 20965 S Sec 6	118.62 20965 S Sec 6	118.80 20965 S Sec 6
W	117.92 20965 S Sec 6	118.04 20965 S Sec 6	118.24 20965 S Sec 6	118.44 20965 S Sec 6	118.62 20965 S Sec 6	118.80 20965 S Sec 6	118.92 20965 S Sec 6
V	118.04 20965 S Sec 6	118.24 20965 S Sec 6	118.44 20965 S Sec 6	118.62 20965 S Sec 6	118.80 20965 S Sec 6	118.92 20965 S Sec 6	119.04 20965 S Sec 6
U	118.24 20965 S Sec 6	118.44 20965 S Sec 6	118.62 20965 S Sec 6	118.80 20965 S Sec 6	118.92 20965 S Sec 6	119.04 20965 S Sec 6	119.16 20965 S Sec 6
T	118.44 20965 S Sec 6	118.62 20965 S Sec 6	118.80 20965 S Sec 6	118.92 20965 S Sec 6	119.04 20965 S Sec 6	119.16 20965 S Sec 6	119.28 20965 S Sec 6
S	118.62 20965 S Sec 6	118.80 20965 S Sec 6	118.92 20965 S Sec 6	119.04 20965 S Sec 6	119.16 20965 S Sec 6	119.28 20965 S Sec 6	119.40 20965 S Sec 6
R	118.80 20965 S Sec 6	118.92 20965 S Sec 6	119.04 20965 S Sec 6	119.16 20965 S Sec 6	119.28 20965 S Sec 6	119.40 20965 S Sec 6	119.52 20965 S Sec 6
Q	118.92 20965 S Sec 6	119.04 20965 S Sec 6	119.16 20965 S Sec 6	119.28 20965 S Sec 6	119.40 20965 S Sec 6	119.52 20965 S Sec 6	119.64 20965 S Sec 6
P	119.04 20965 S Sec 6	119.16 20965 S Sec 6	119.28 20965 S Sec 6	119.40 20965 S Sec 6	119.52 20965 S Sec 6	119.64 20965 S Sec 6	119.76 20965 S Sec 6
O	119.16 20965 S Sec 6	119.28 20965 S Sec 6	119.40 20965 S Sec 6	119.52 20965 S Sec 6	119.64 20965 S Sec 6	119.76 20965 S Sec 6	119.88 20965 S Sec 6
N	119.28 20965 S Sec 6	119.40 20965 S Sec 6	119.52 20965 S Sec 6	119.64 20965 S Sec 6	119.76 20965 S Sec 6	119.88 20965 S Sec 6	119.92 20965 S Sec 6

(Offered at public sale, July 1821.)

True copy from the original on file in this office.
Surveyor General's Office. Jan 4. 1821.

Edward Duffin Sur. Gen.